


TRI CO Surveying & Mapping

Edmund O. Farkas, Registered Land Surveyor

103 West Temperance
P.O. Box 96
Ellettsville, Indiana 47429
Phone: 812-876-2305

CERTIFICATION

I, Edmund O. Farkas hereby certify that I am a Registered Land Surveyor, licensed in compliance with the Laws of the State of Indiana; that the enclosed plat and following description correctly represent a land survey completed under my supervision on February 4, 1983; that all the monuments shown thereon actually exist and that their location and type are the best of my knowledge accurately shown..

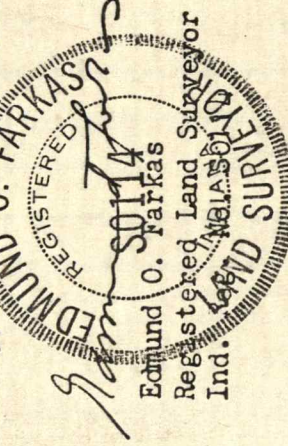

DESCRIPTION

A part of the Northwest Quarter of the Northwest Quarter of Section Twenty-five (25), Township Seven (7) North, Range Five (5) West, Greene County, Indiana, and more particularly described as follows:

Beginning at a rebar marking the Southwest corner of said Quarter Quarter Section, thence North Eighty-nine (89) Degrees, Twenty-nine (29) Minutes, Forty-six (46) Seconds East 1093.08 feet along the South line of said Quarter Quarter Section to the centerline of a county road, thence leaving said South line and along said centerline the following courses and distances: North Thirty-nine (39) Degrees, Forty-nine (49) Minutes, Forty-three (43) Seconds East 33.37 feet, thence North Twenty-nine (29) Degrees, Seventeen (17) Minutes, Sixteen (16) Seconds East 47.17 feet, thence North Fifteen (15) Degrees, Fifty (50) Minutes, Twenty-nine (29) Seconds East 71.36 feet, thence North Three (03) Degrees, Forty-two (42) Minutes, Forty-five (45) Seconds East 182.43 feet, thence North Twelve (12) Degrees, Twenty-one (21) Minutes, Fifty-seven (57) Seconds West 110.44 feet, thence North Twenty-six (26) Degrees, Six (06) Minutes, Fifty-three (53) Seconds West 204.13 feet, thence North Twenty-eight (28) Degrees, Zero (00) Minutes, Fifteen (15) Seconds West 175.99 feet, thence North Thirty-one (31) Degrees, Fifty-six (56) Minutes, Forty-five (45) Seconds West 82.94 feet, thence North Forty-one (41) Degrees, Five (05) Minutes, Six (06) Seconds West 126.45 feet, thence North Sixty-two (62) Degrees, Forty-one (41) Minutes, Eight (08) Seconds West 89.29 feet, thence North Seventy-eight (78) Degrees, Thirty-five (35) Minutes, Twenty-nine (29) Seconds West 62.61 feet, thence North Eighty-seven (87) Degrees, Thirty-five (35) Minutes, Thirty-eight (38) Seconds West 299.42 feet, thence North Eighty-five (85) Degrees, Forty-eight (48) Minutes, Forty-one (41) Seconds West 239.27 feet, thence North Seventy-four (74) Degrees, Fifty-one (51) Minutes, Five (05) Seconds West 170.08 feet to the West line of said Section, thence leaving said centerline South Zero (00) Degrees, Nine (09) Minutes, Forty (40) Seconds West 1067.16 feet along said West line to the point of beginning.

Containing 24.4 acres, more or less.

EXCEPT: one acre which is described as follows, to-wit: Beginning on the West line of said Section 25 at the center of the public highway running from the Town of Bloomfield to the Town of Owensburg, in said county; running thence South 208 feet and 9 inches; thence East 208 feet and 9 inches; thence North 208 feet and 9 inches; thence to the place of beginning.

Containing after said exception 23.4 acres, more or less.

TRI CO Surveying & Mapping

Edmund O. Farkas, Registered Land Surveyor

103 West Temperance
P.O. Box 96
Ellettsville, Indiana 47429
Phone: 812-876-2305

January 9, 1983

FROM: Edmund O. Farkas, Registered Land Surveyor

TO: Agnes Hash
Gary and Yvette Anderson

This is to notify you that at the request of Agnes Hash, I will proceed to locate the lines between your properties sometime on or after January 29, 1983. This survey shall be made in accordance with the Indiana Code of 1971, title 17, article 3, chapter 63.

This Act also states that the survey can be started earlier if all the owners shall consent in writing to an earlier starting date. Therefore, if all the property owners listed above consent in writing to an earlier date I can start it earlier.

After the survey is completed and has been recorded in the Legal Survey Book, any property owner involved has 90 days in which to file an objection to the survey in the Greene County Circuit Court.

A second notice will be sent to each of you within ten days after the filing of said survey.

Yours truly,

Edmund O. Farkas
Edmund O. Farkas
Registered Land Surveyor

P.S. It is not necessary to keep the 20 day waiting period before starting this survey. We can proceed at your earliest convenience. We are enclosing a small statement for you to sign if you are in agreement to starting the survey at an earlier date.

RETURN RECEIPT, REGISTERED, INSURED AND CERTIFIED MAIL	
<p>SENDER: Complete items 1, 2, 3, and 4. Add your address in the "RETURN TO" space on reverse.</p> <p>(CONSULT POSTMASTER FOR FEES)</p> <p>1. The following service is requested (check one): <input checked="" type="checkbox"/> Show to whom and date delivered <input type="checkbox"/> Show to whom, date, and address of delivery</p> <p>2. <input type="checkbox"/> RESTRICTED DELIVERY (The restricted delivery fee is charged in addition to the return receipt fee.)</p> <p>TOTAL \$</p>	
<p>3. ARTICLE ADDRESSED TO: AGNES ANDERSON P.O. Box 113 BLOOMFIELD, IND 47424</p>	
<p>4. TYPE OF SERVICE: <input type="checkbox"/> REGISTERED <input type="checkbox"/> INSURED <input type="checkbox"/> CERTIFIED <input type="checkbox"/> COD <input type="checkbox"/> EXPRESS MAIL</p>	<p>ARTICLE NUMBER: 502 203</p>
<p>(Always obtain signature of addressee or agent)</p> <p>I have received the article described above.</p> <p>SIGNATURE <input type="checkbox"/> Addressee <input type="checkbox"/> Authorized agent <i>Yvette Anderson</i></p>	
<p>5. DATE OF DELIVERY 1-11-83</p>	<p>6. ADDRESSEE'S ADDRESS (Only if requested)</p>
<p>7. UNABLE TO DELIVER BECAUSE:</p>	<p>7a. EMPLOYEE'S INITIALS</p>

103 West Temperance
P.O. Box 96
Ellettsville, Indiana 47429
Phone: 812-876-2305

TRI CO Surveying & Mapping

Edmund O. Farkas, Registered Land Surveyor

CERTIFICATION

I, Edmund O. Farkas hereby certify that I am a Registered Land Surveyor, licensed in compliance with the laws of the State of Indiana; that the enclosed


PLAT ENTERED IN LEGAL
SURVEY BOOK NO. , PAGE
GREENE CO SURVEYOR'S OFFICE

DATE

PLAT PREPARED BY:

Edmund Farkas

EDMUND O. FARKAS
REG. LAND SURVEYOR
IND. REG. NO. S 0114

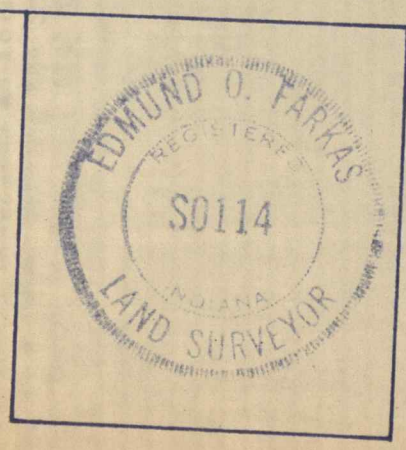

SW CORNER OF THE
NW 1/4, NW 1/4 OF
SECTION 25, T-
7-N, R-5-W

NW CORNER OF
SECTION 25,
T-7-N, R-5-W

1 ACRE
EXCEPTION


23.4 ± ACRES

SECTION 25, T-7-N, R-5-W GREENE COUNTY


DRAWN BY:	D. Edwards
DATE:	1-24-83
CHECKED BY:	<i>EF</i>

HASH LEGAL SURVEY

TRI CO SURVEYING & MAPPING
P.O. BOX 96, ELLETTSVILLE, IND.

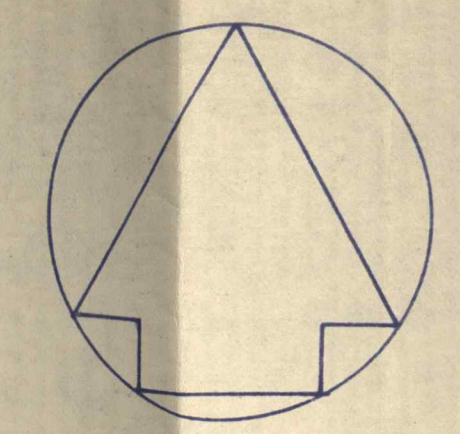

SCALE: 1" = 100'

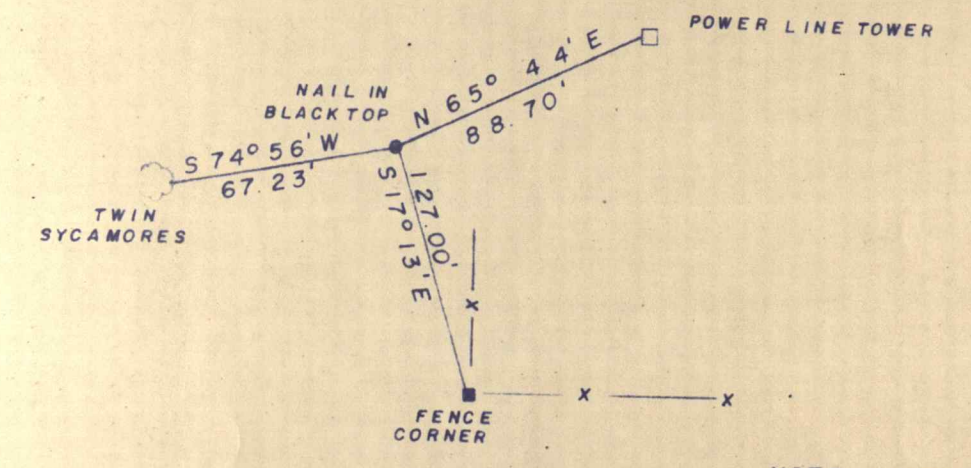

NOTE: REFERENCE POINTS
NOT DRAWN TO SCALE.

